NOTES:

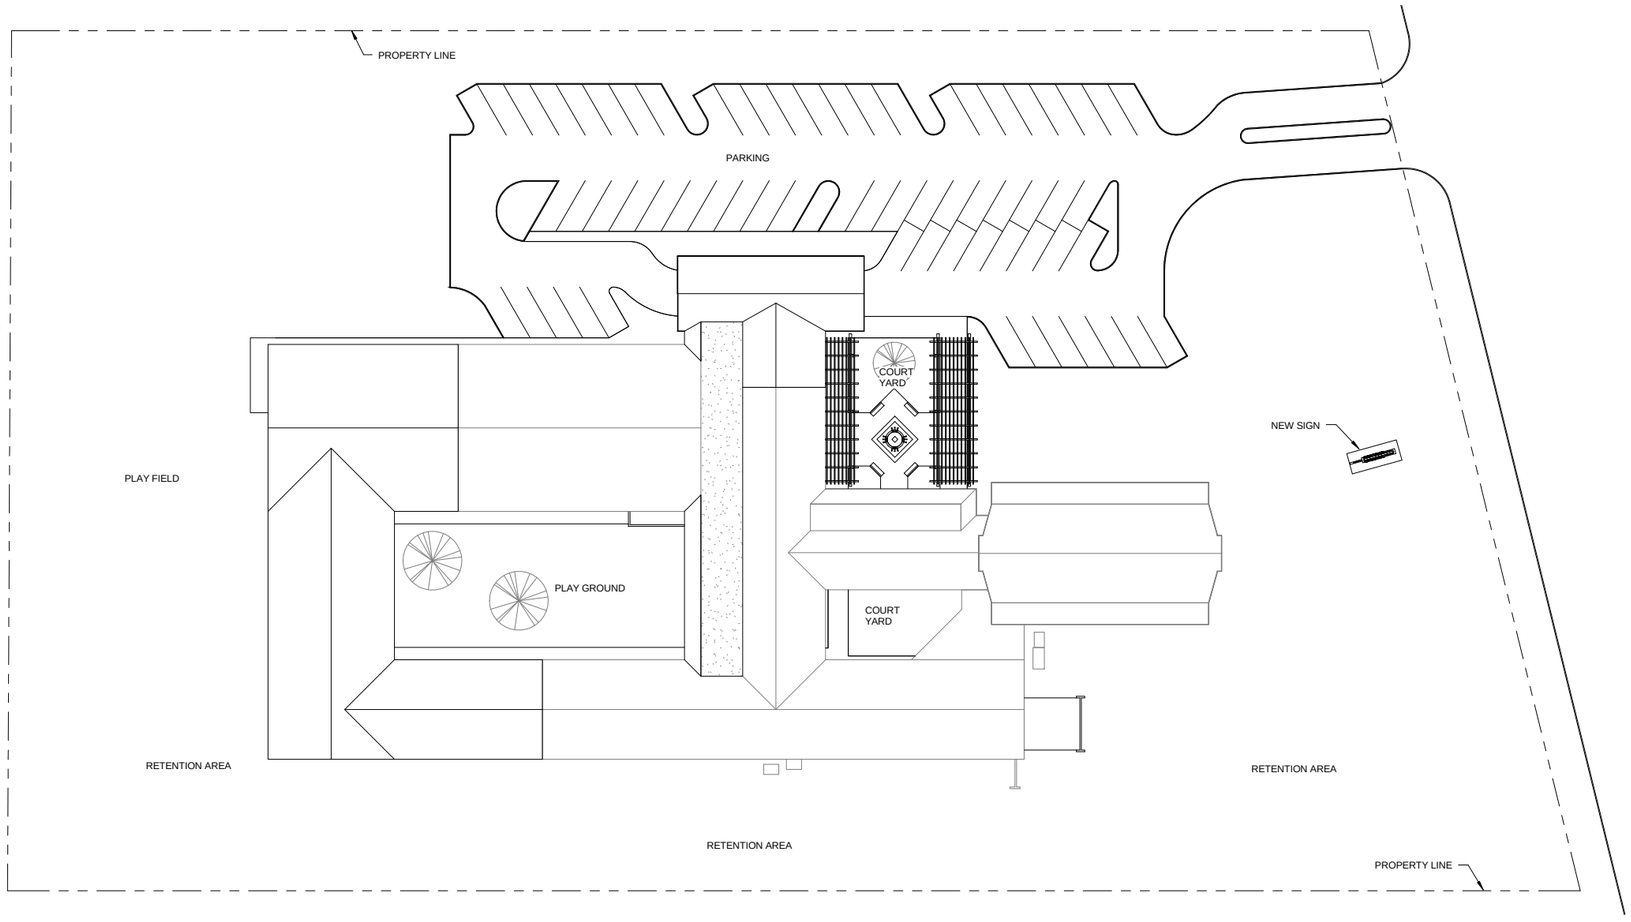

0 10' 30' 60' 90'

1" = 30'-0"

SCOTT CREWS ARCHITECTURE LLC
1631 Barcelona Way
Winter Park, Florida 32789
sc-crews@cfl.rr.com
407/538-8905 PH 407/629-6084 FAX
AA26000891

No.	Description	Date

Sign / Seal : Scott C. Crews - AR92119

Redeemer Church

Master Plan

SITE PLAN

Project number	0804
Date	Issue Date
Drawn by	SCC
Checked by	SCC

A1.1

Scale 1" = 30'-0"

8/28/2008 5:11:40 PM

NOTES:

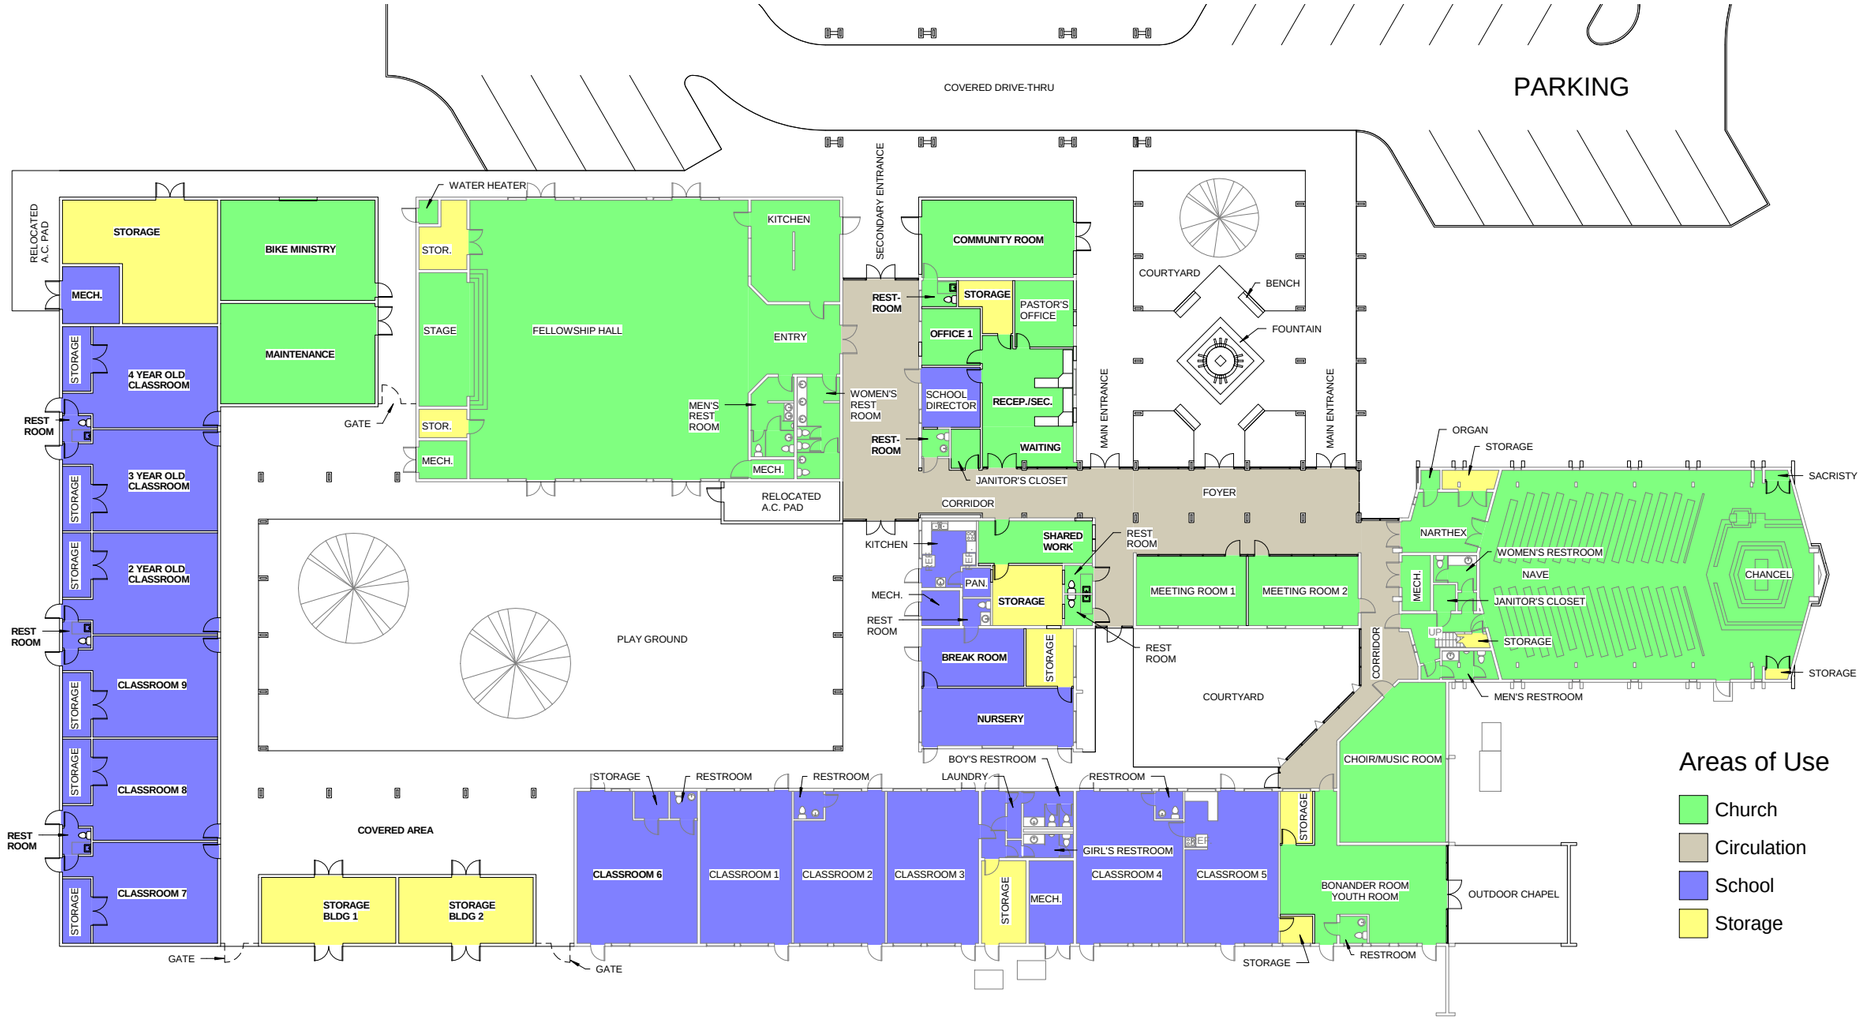

Areas of Use

- Church
- Circulation
- School
- Storage

0 8' 16' 32' 48'

1/16" = 1'-0"

SCOTT CREWS ARCHITECTURE, LLC
1631 Barcelona Way
Winter Park, Florida 32789
sc-crews@cfl.rr.com
407/538-8905 PH 407/629-6084 FAX
AA26000891

No.	Description	Date

Sign / Seal : Scott C. Crews - AR92119

Redeemer Church

Master Plan

ENLARGED FLOOR PLAN

Project number	0804
Date	Issue Date
Drawn by	SCC
Checked by	SCC

A2.1

Scale	1/16" = 1'-0"

8/28/2008 5:11:43 PM

NOTES:

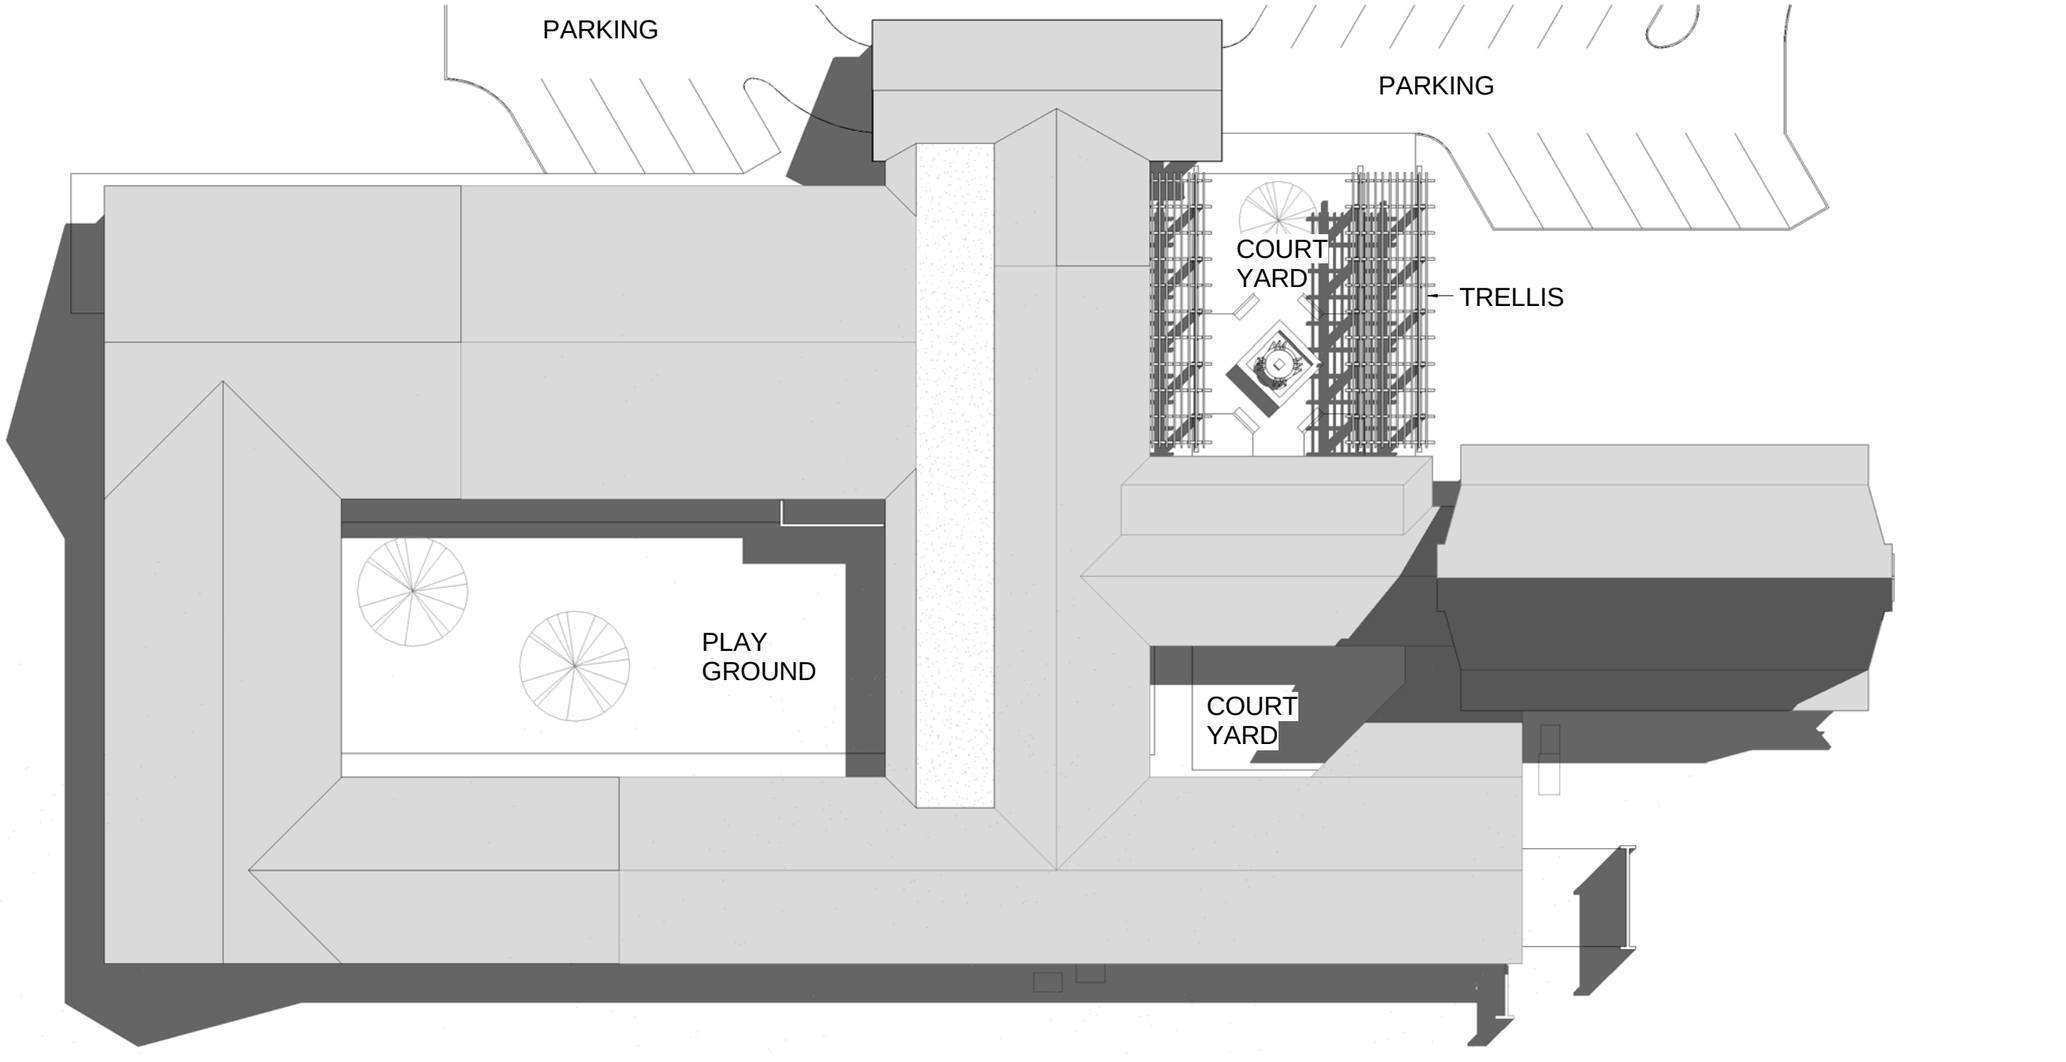

0 8' 16' 32' 48'

1/16" = 1'-0"

SCOTT CREWS ARCHITECTURE LLC
1631 Barcelona Way
Winter Park, Florida 32789
sc-crews@cfl.rr.com
407/538-8905 PH 407/629-6084 FAX
AA26000891

No.	Description	Date

Sign / Seal : Scott C. Crews - AR92119

Redeemer Church

Master Plan

ROOF PLAN

Project number	0804
Date	Issue Date
Drawn by	Author
Checked by	Checker

A2.R

Scale	1/16" = 1'-0"

8/29/2008 5:12:10 PM

NOTES:

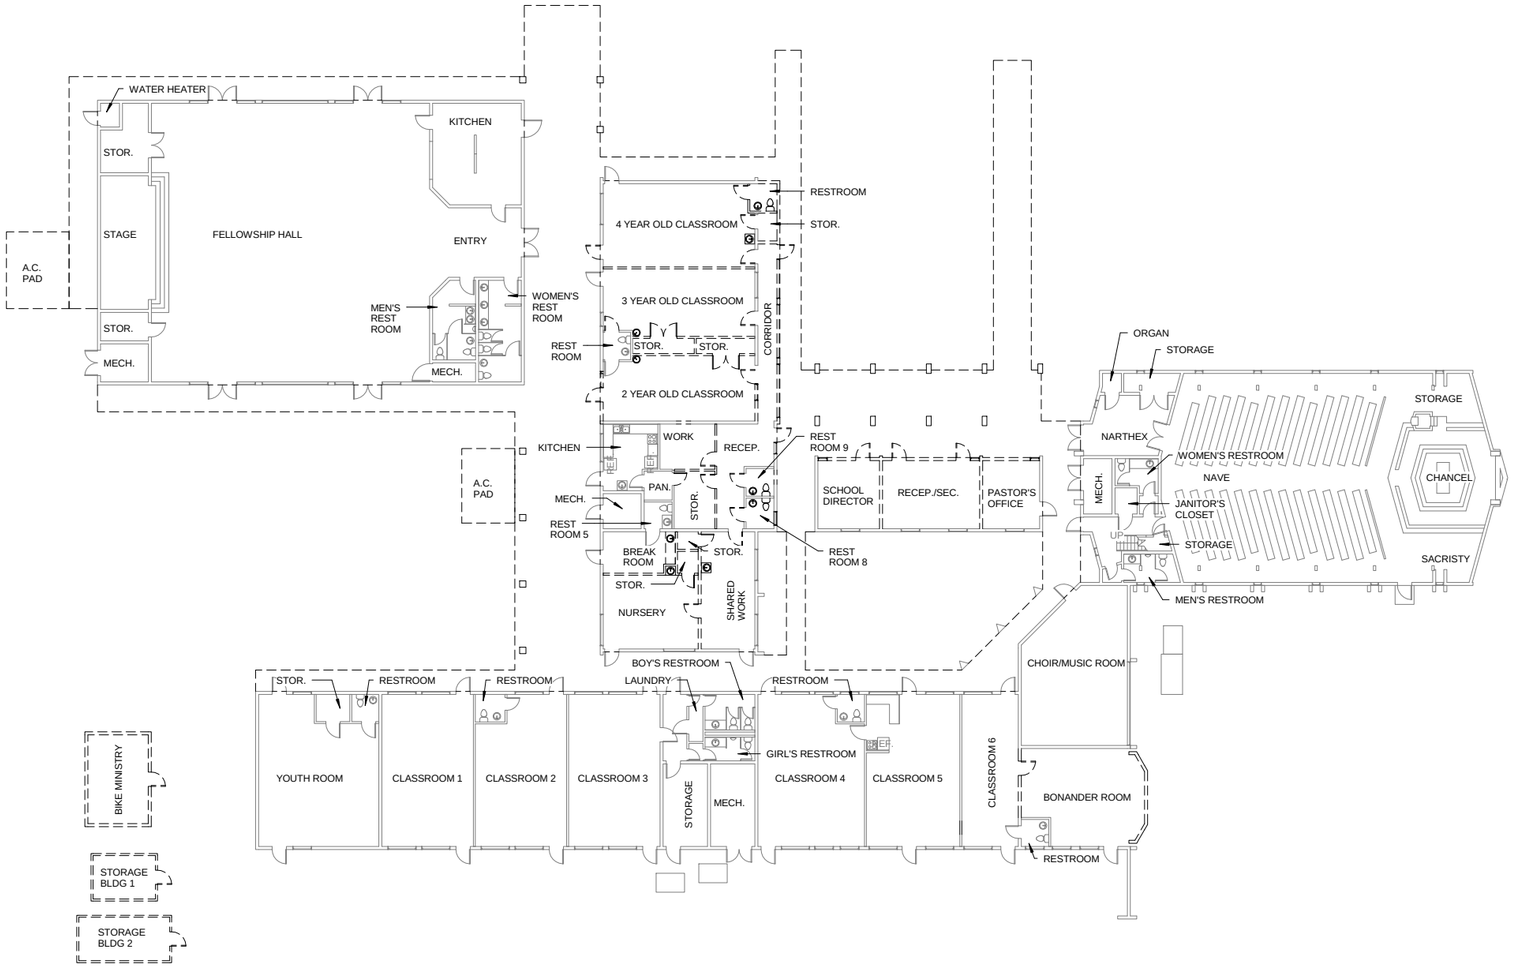

0 8' 16' 32' 48'

1/16" = 1'-0"

SCOTT CREWS ARCHITECTURE,LLC
1631 Barcelona Way
Winter Park, Florida 32789
sc-crews@cfl.rr.com
407/538-8905 PH 407/629-6084 FAX
AA26000891

No.	Description	Date

Sign / Seal : Scott C. Crews - AR92119

Redeemer Church

Master Plan

DEMOLITION FLOOR PLAN

Project number	0804
Date	Issue Date
Drawn by	SCC
Checked by	SCC
Scale	1/16" = 1'-0"

AD.1

8/28/2008 5:12:14 PM

NOTES:

SCOTT CREWS ARCHITECTURE LLC
1631 Barcelona Way
Winter Park, Florida 32789
sc-crews@cfl.rr.com
407/538-8905 PH 407/629-6084 FAX
AA26000891

No.	Description	Date

Sign / Seal : Scott C. Crews - AR92119

Redeemer Church
Master Plan
RENDERING 1

Project number	0804
Date	Issue Date
Drawn by	Author
Checked by	Checker

R1

Scale

8/28/2008 9:32:01 PM

NOTES:

SCOTT CREWS ARCHITECTURE LLC
1631 Barcelona Way
Winter Park, Florida 32789
sc-crews@cfl.rr.com
407/538-8905 PH 407/629-6084 FAX
AA26000891

No.	Description	Date

Sign / Seal : Scott C. Crews - AR92119

Redeemer Church

Master Plan

RENDERING 2

Project number	0804
Date	Issue Date
Drawn by	SCC
Checked by	SCC

R2

Scale

8/28/2008 9:32:11 PM